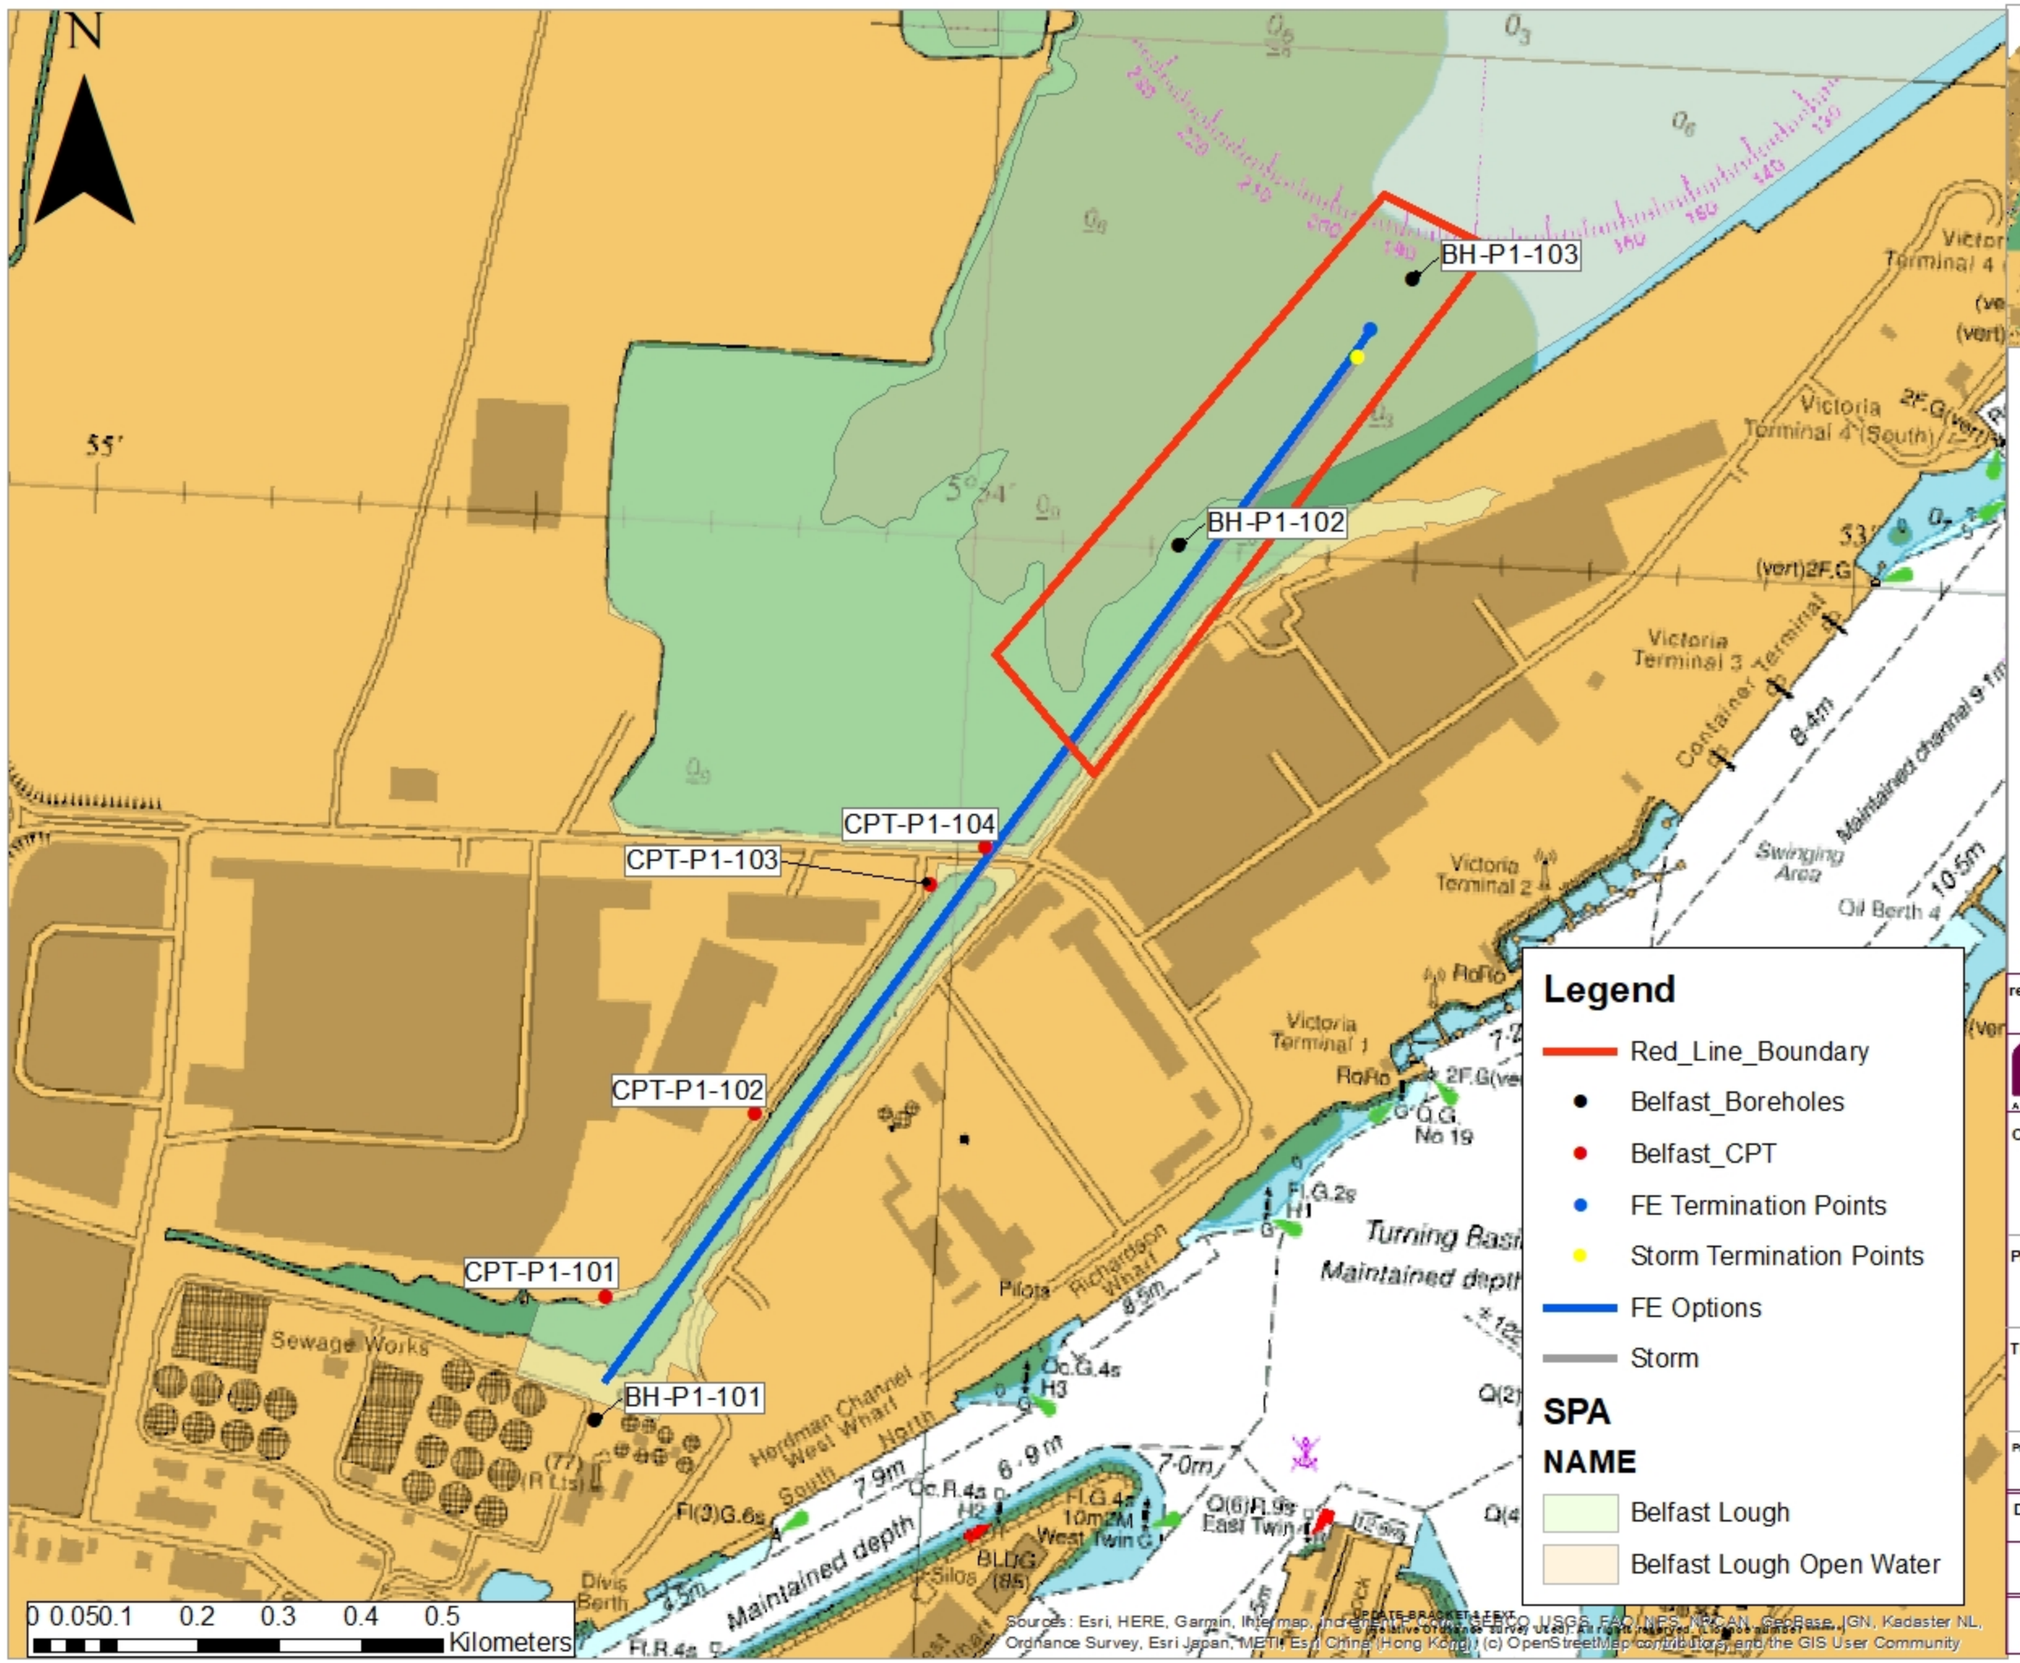

Legend

- Red_Line_Boundary
- Belfast_Boreholes
- Belfast_CPT
- FE Termination Points
- Storm Termination Points
- FE Options
- Storm

SPA

NAME

- Belfast Lough
- Belfast Lough Open Water

rev	ammendments	drawn	date

RPS A TETRA TECH COMPANY
Elmwood House T +44(0) 28 90 667914
74 Boucher Road F +44(0) 28 90 668286
Belfast W www.rpsgroup.com/ireland
BT12 6RZ E ireland@rpsgroup.com

CLIENT

NI Water

PROJECT

IBE1932
Belfast SDIP Outfall

TITLE

Marine License Drawing
Belfast Boreholes
IBE1932 -ML- 01

Project Number	Sheet Size	Drawing Scale
1932	A3	1:7500

Drawing Number	Datum
IBE1932-ML-01	--

Drawn by	Status	Revision
VM	Issued	R01

Checked By	Approved By	Date
TD	MB	10/05/2023